


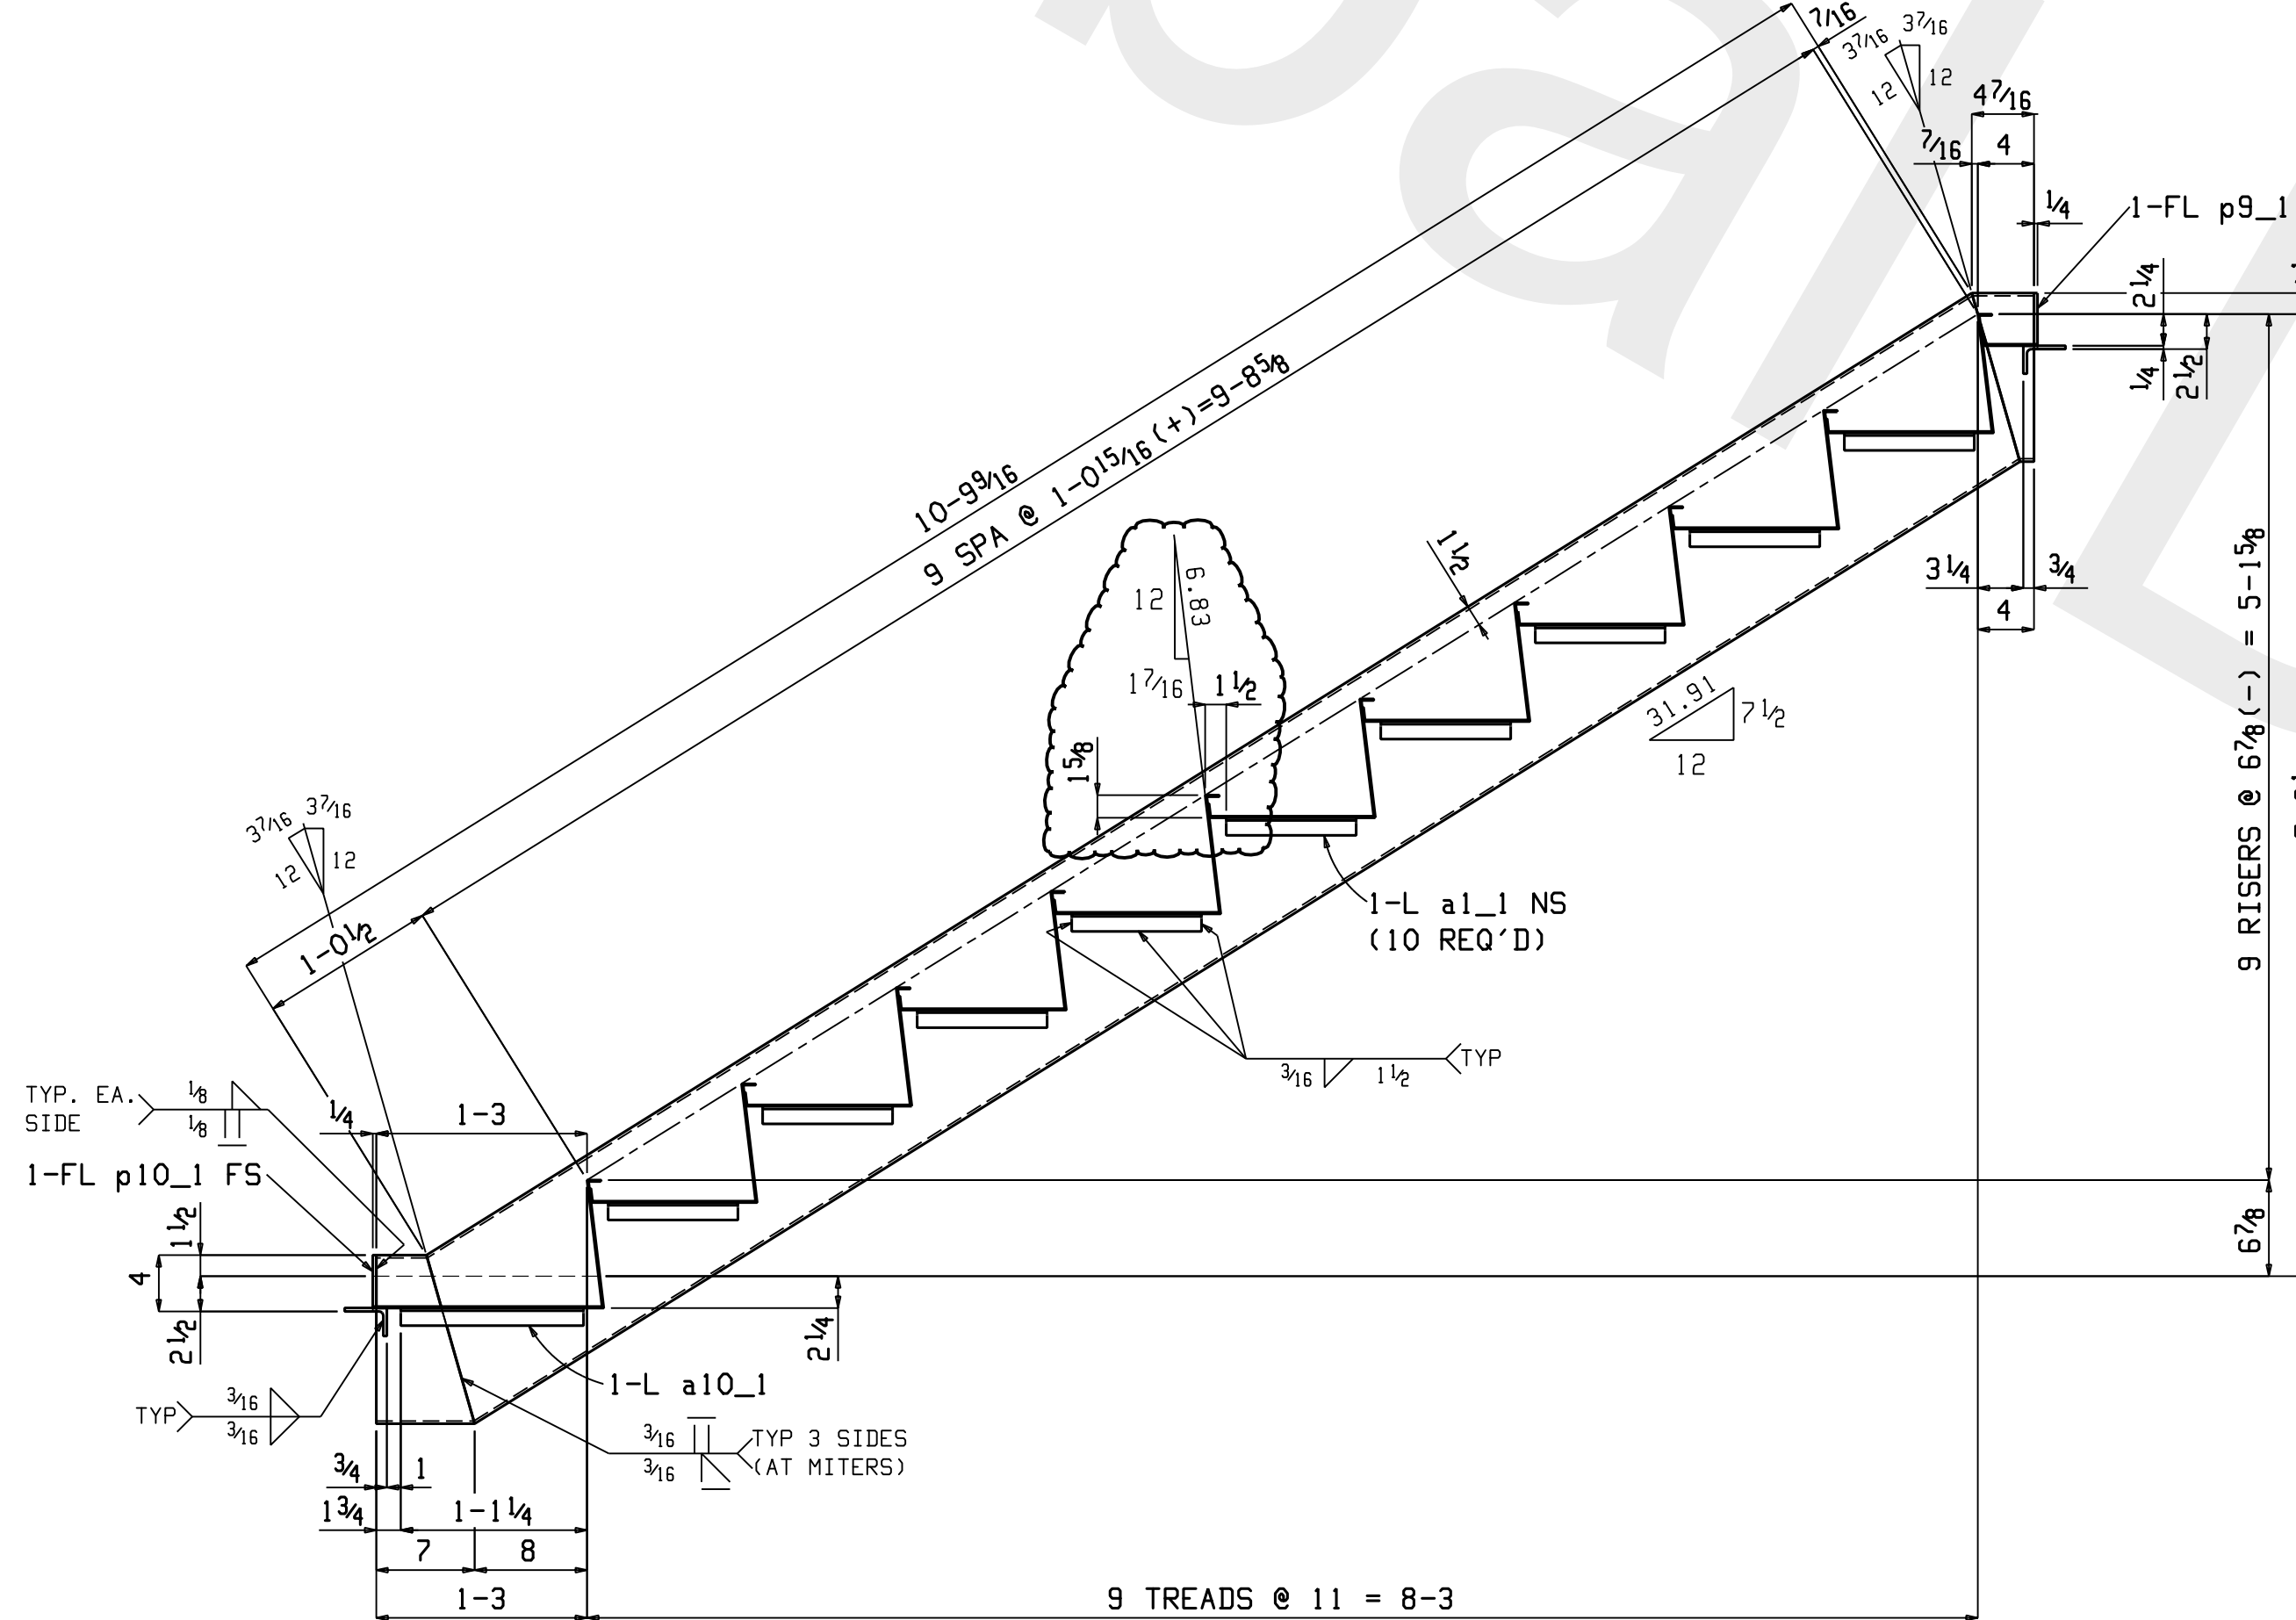


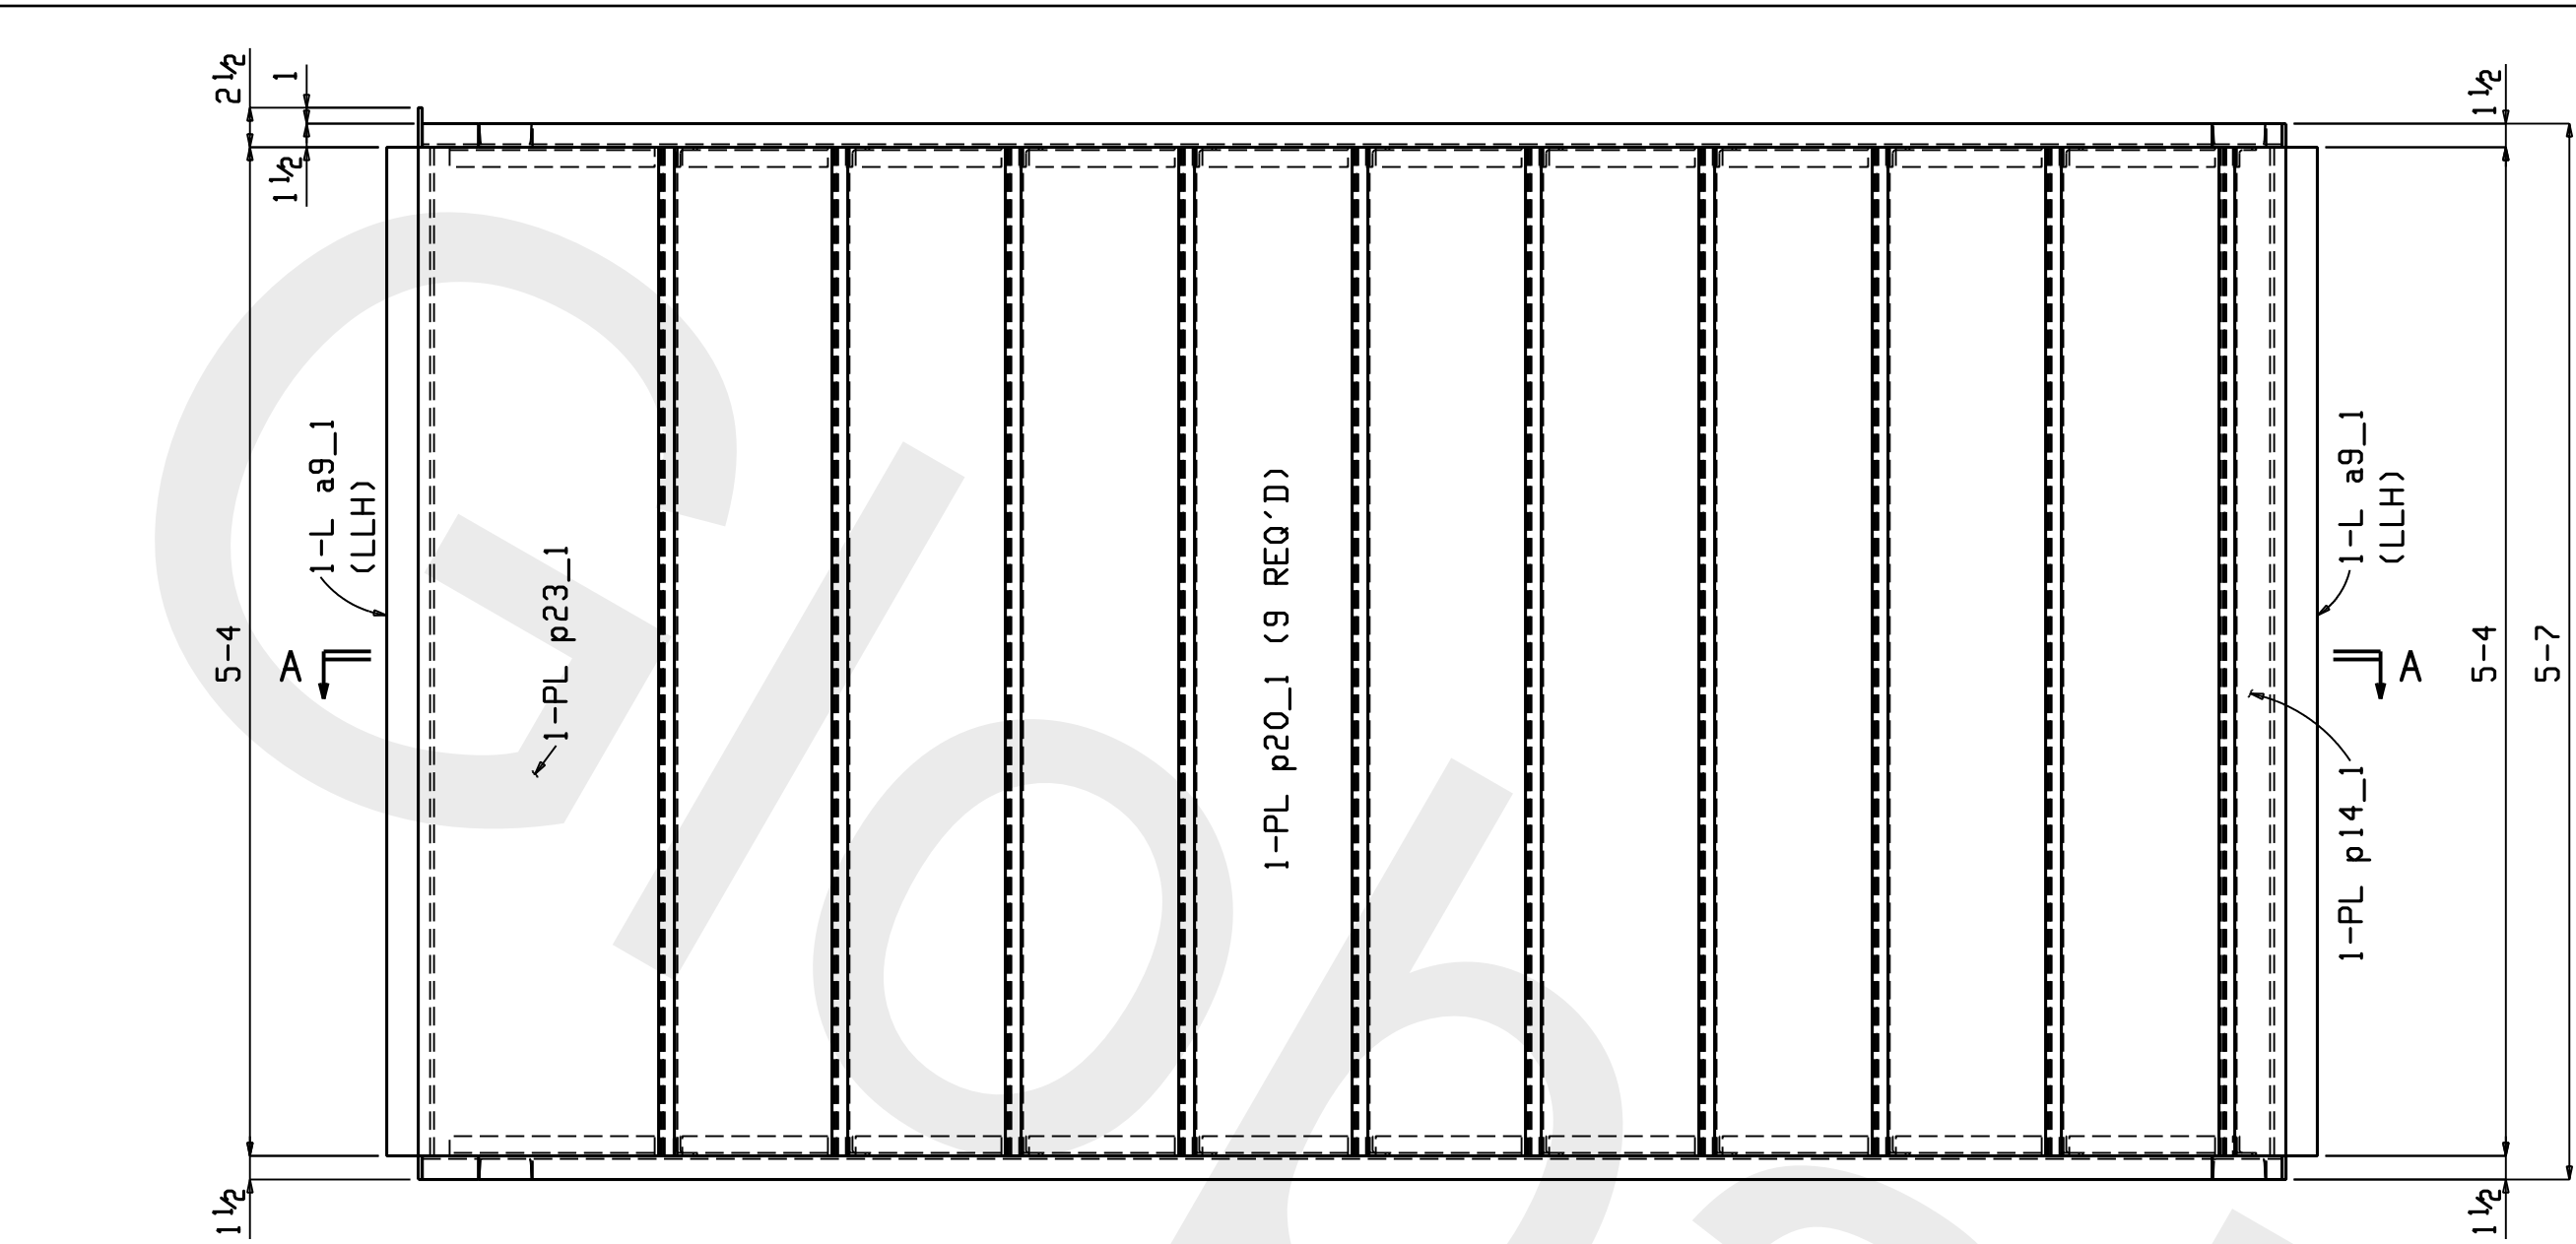


ONE STAIR 105S1

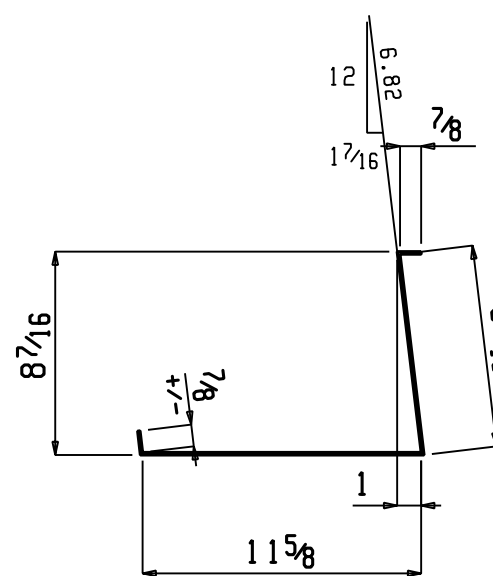


DETAIL OF p20_1

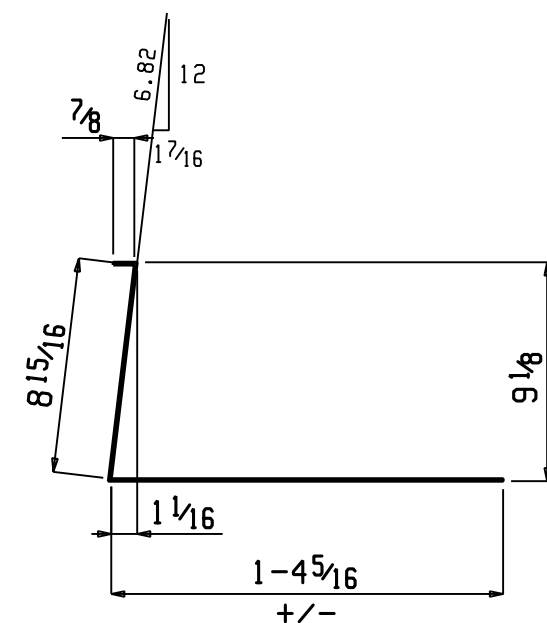


DETAIL OF p23_1

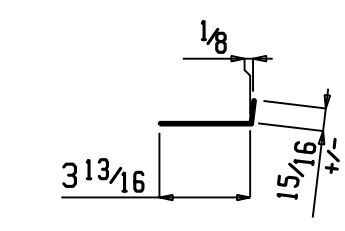

DETAIL OF p14_1

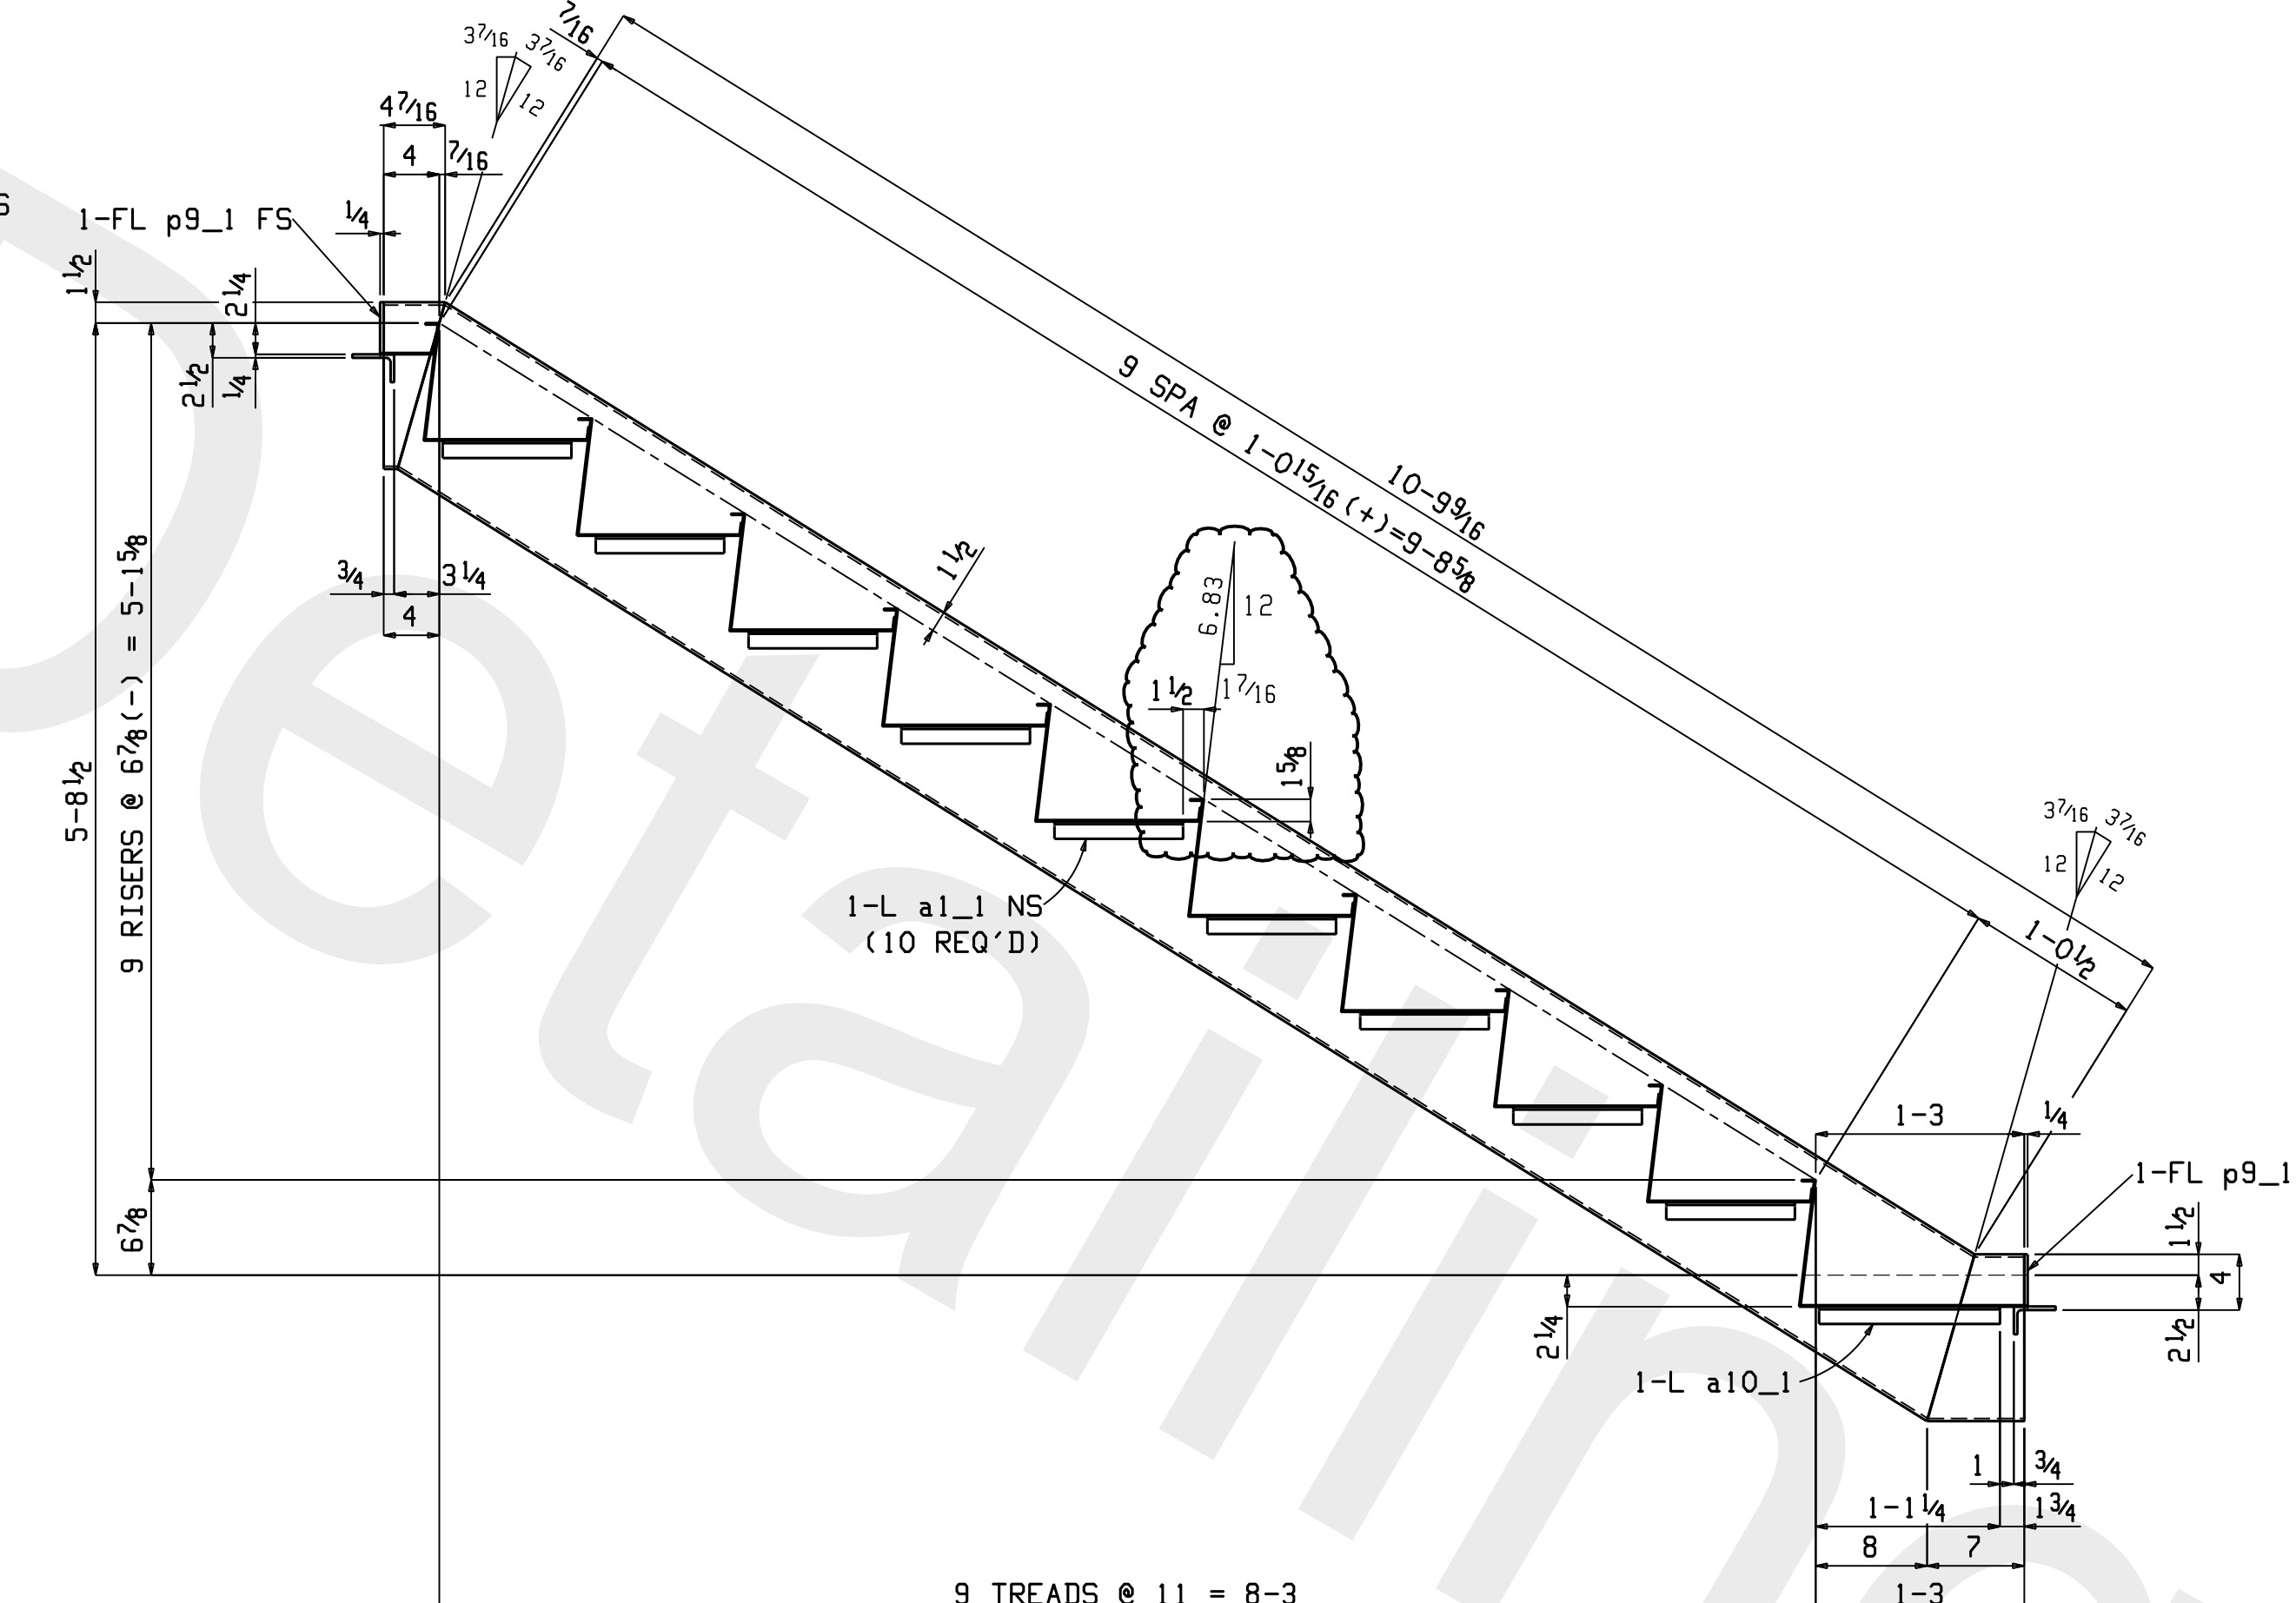

Section A-A
105S1

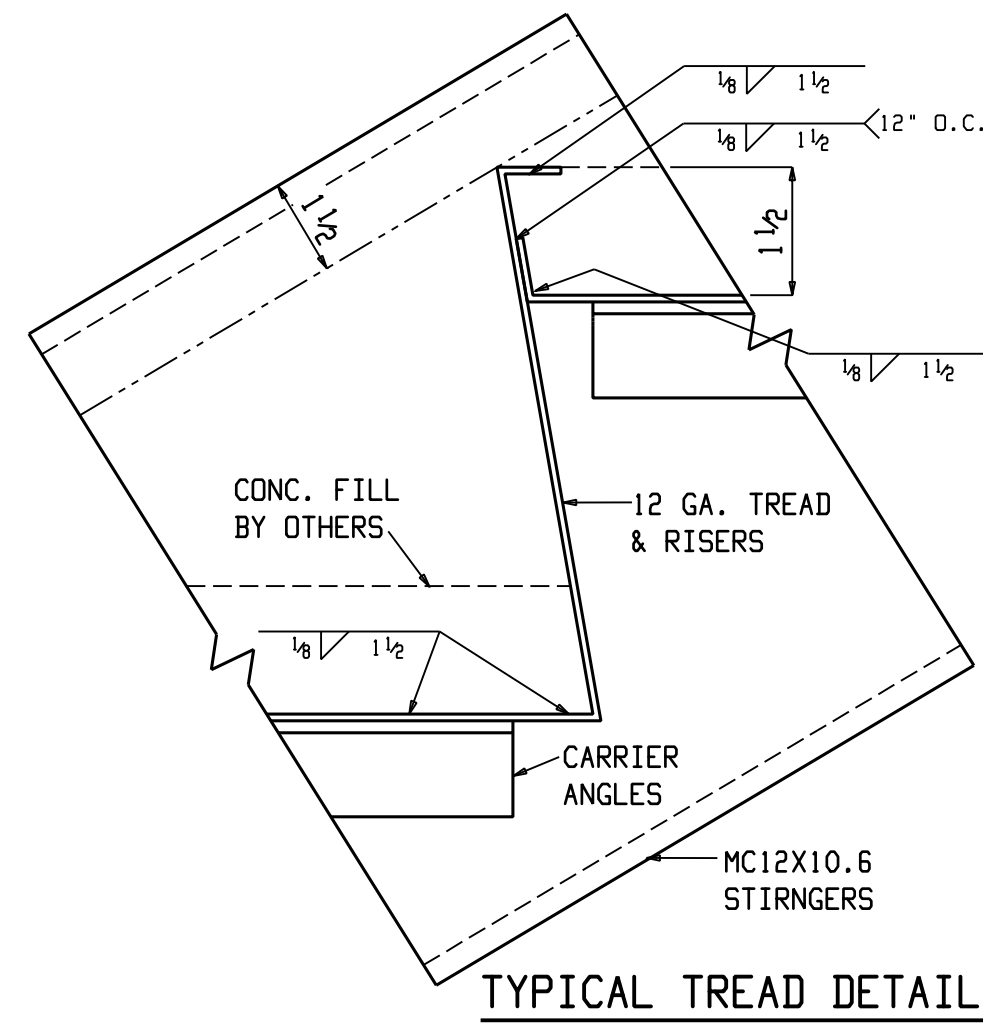

TYPICAL TREAD DETAIL

BILL OF MATERIAL

QTY	Piece		Length	Assm.	Wt.		Steel
Total	Mark	Description	feet	inches	Mark	Unit	Grade
ONE	105S1	STAIR				748.2	
1		MC12x10.6	0	4 7/16	105S1L1	2.4	A36
1		MC12x10.6	0	4 7/16	105S1R1	2.4	A36
1		MC12x10.6	0	7	105S1L0	4.7	A36
1		MC12x10.6	0	7	105S1R0	4.7	A36
1		MC12x10.6	11	1	105S1L	114.5	A36
1		MC12x10.6	11	1	105S1R	114.5	A36
2		L3x2x1/4	5	4	a9_1	21.9	A36
2		L1 1/4x1 1/4x3/16	1	1	a10_1	1.6	A36
18		L1 1/4x1 1/4x3/16	0	9 1/4	a1_1	1.1	A36
1		FB1/4x4	0	2 1/2	p10_1	0.7	A36
3		FB1/4x4	0	1 1/2	p9_1	0.4	A36
1		BPL12GAX64	2	2 3/8	p23_1	50.1	A36
1		BPL12GAX64	0	4 13/16	p14_1	9.2	A36
9		BPL12GAX22 1/16	5	4	p20_1	41.8	A36

Total weight : 748

STAMPS ONLY






610 US 301 SOUTH JACKSONVILLE, FL 32234
PHONE (904)-289-7471 FAX (904)-289-9430

HOLES 13/16" UN WELD E70 series LH PAINT SSPC-SP2 ONE S/C STD PRIMER
DWG. OF STAIR #1 (INTERIOR)
JOB MADISON STREET PROJECT
BUILDING "A"
LOCATION TALLAHASSEE, FLORIDA
CUSTOMER HOOPER CONSTRUCTION


NO. 1 FOR APP 2-20 DATE ARCH/ENGR URBAN STREET DEVELOPMENT

DATE 2-2012 CHECKED BY
FLD DATE

REV. DATE DESCRIPTION
JOB NO. 7285-11 SHEET NO. 105

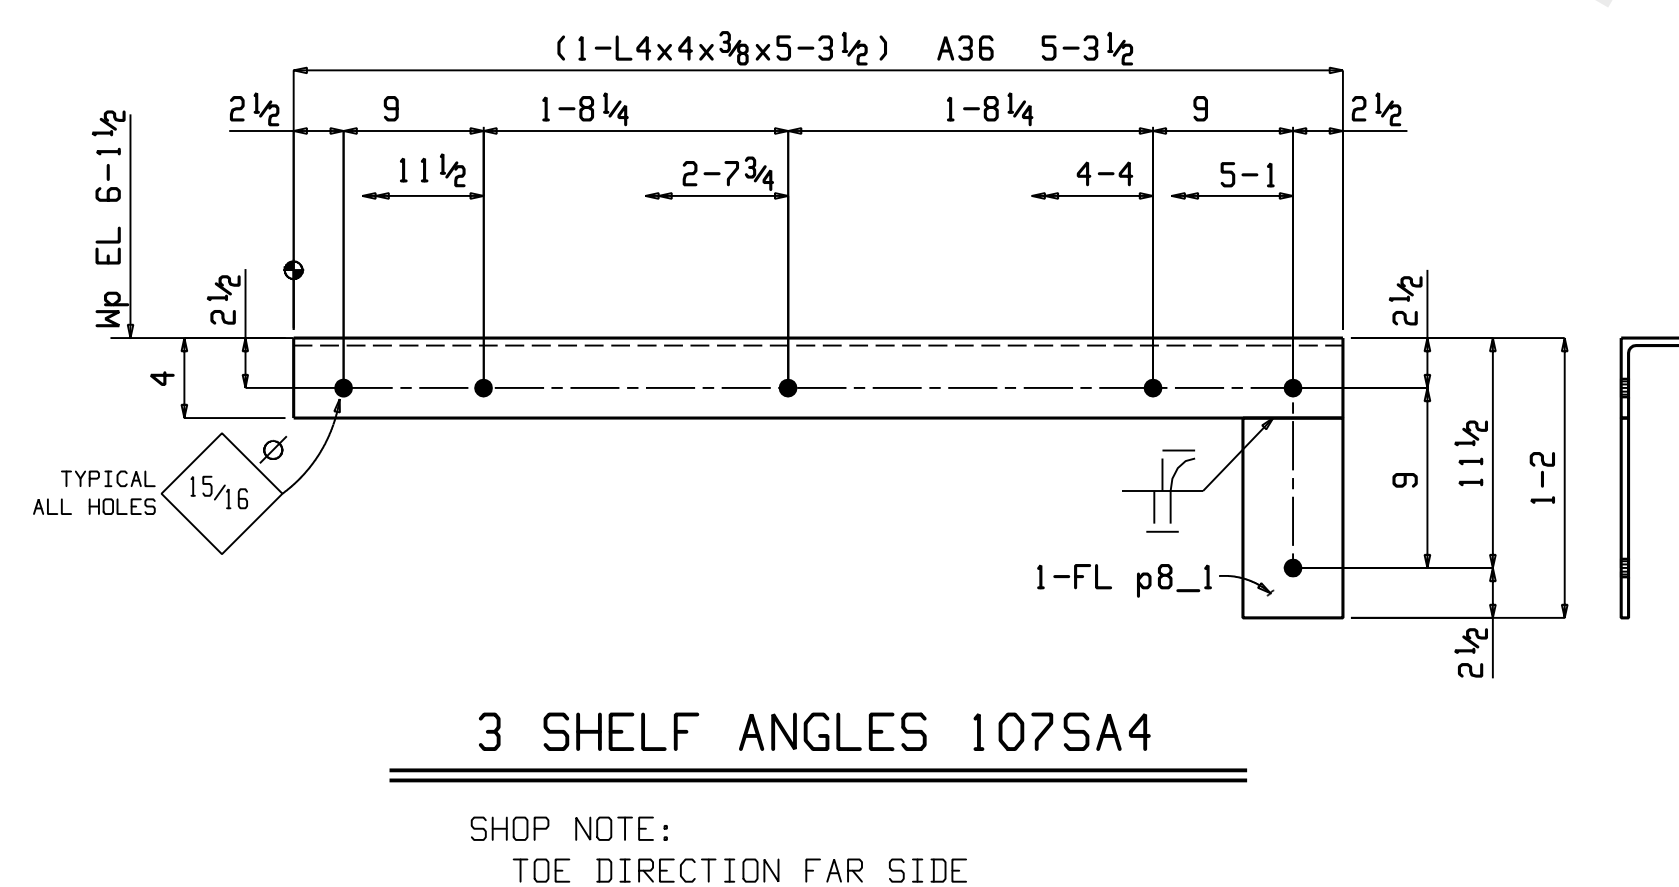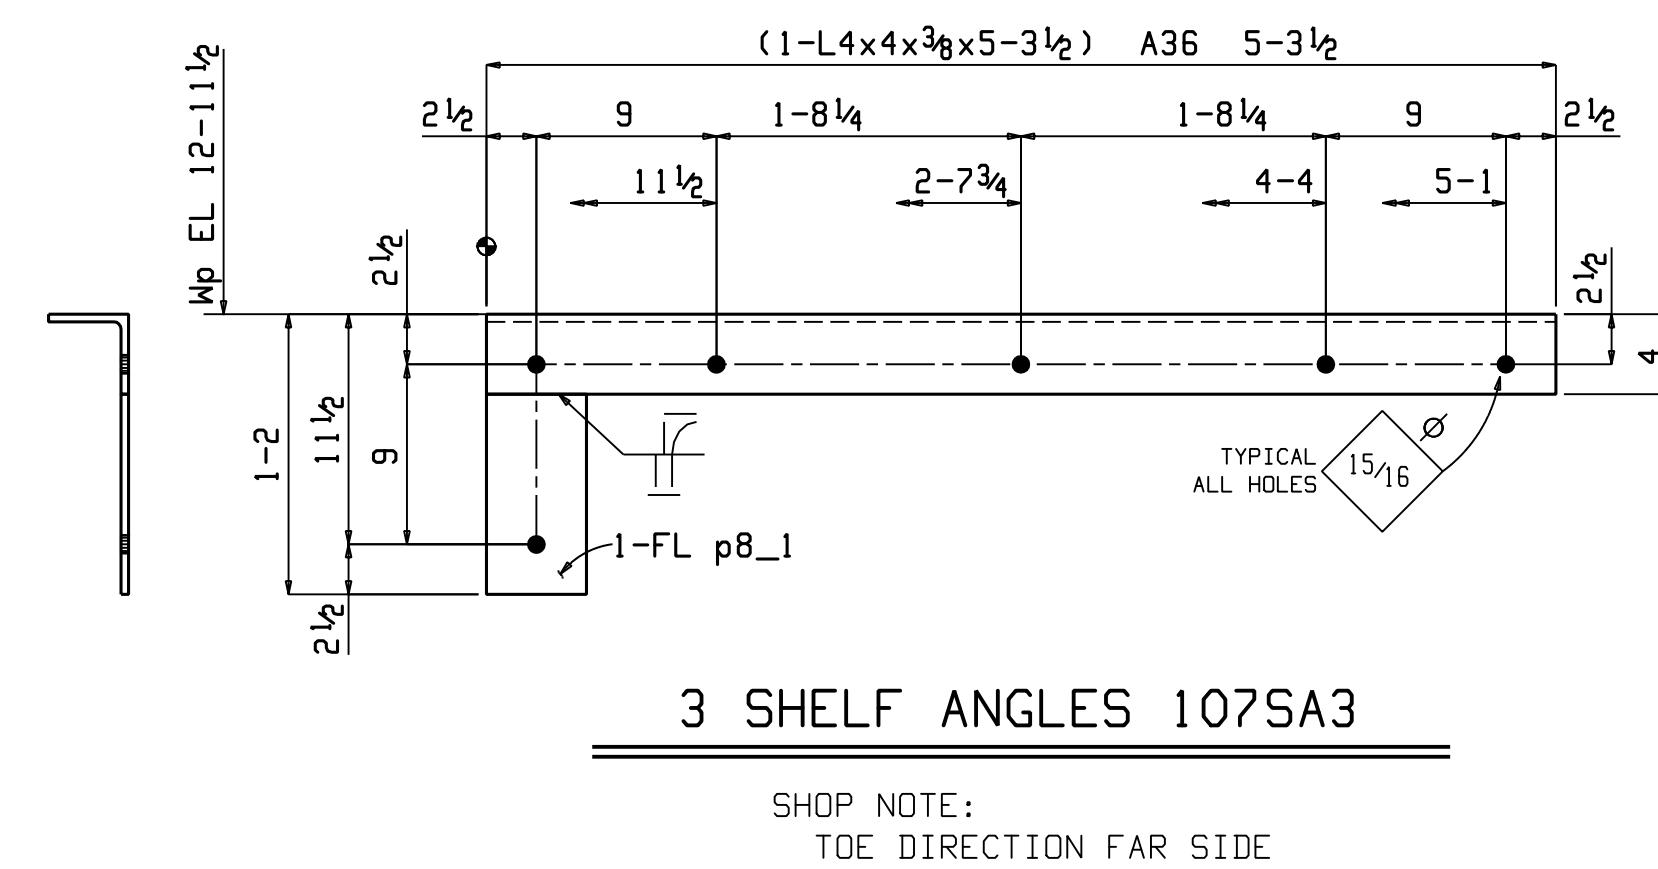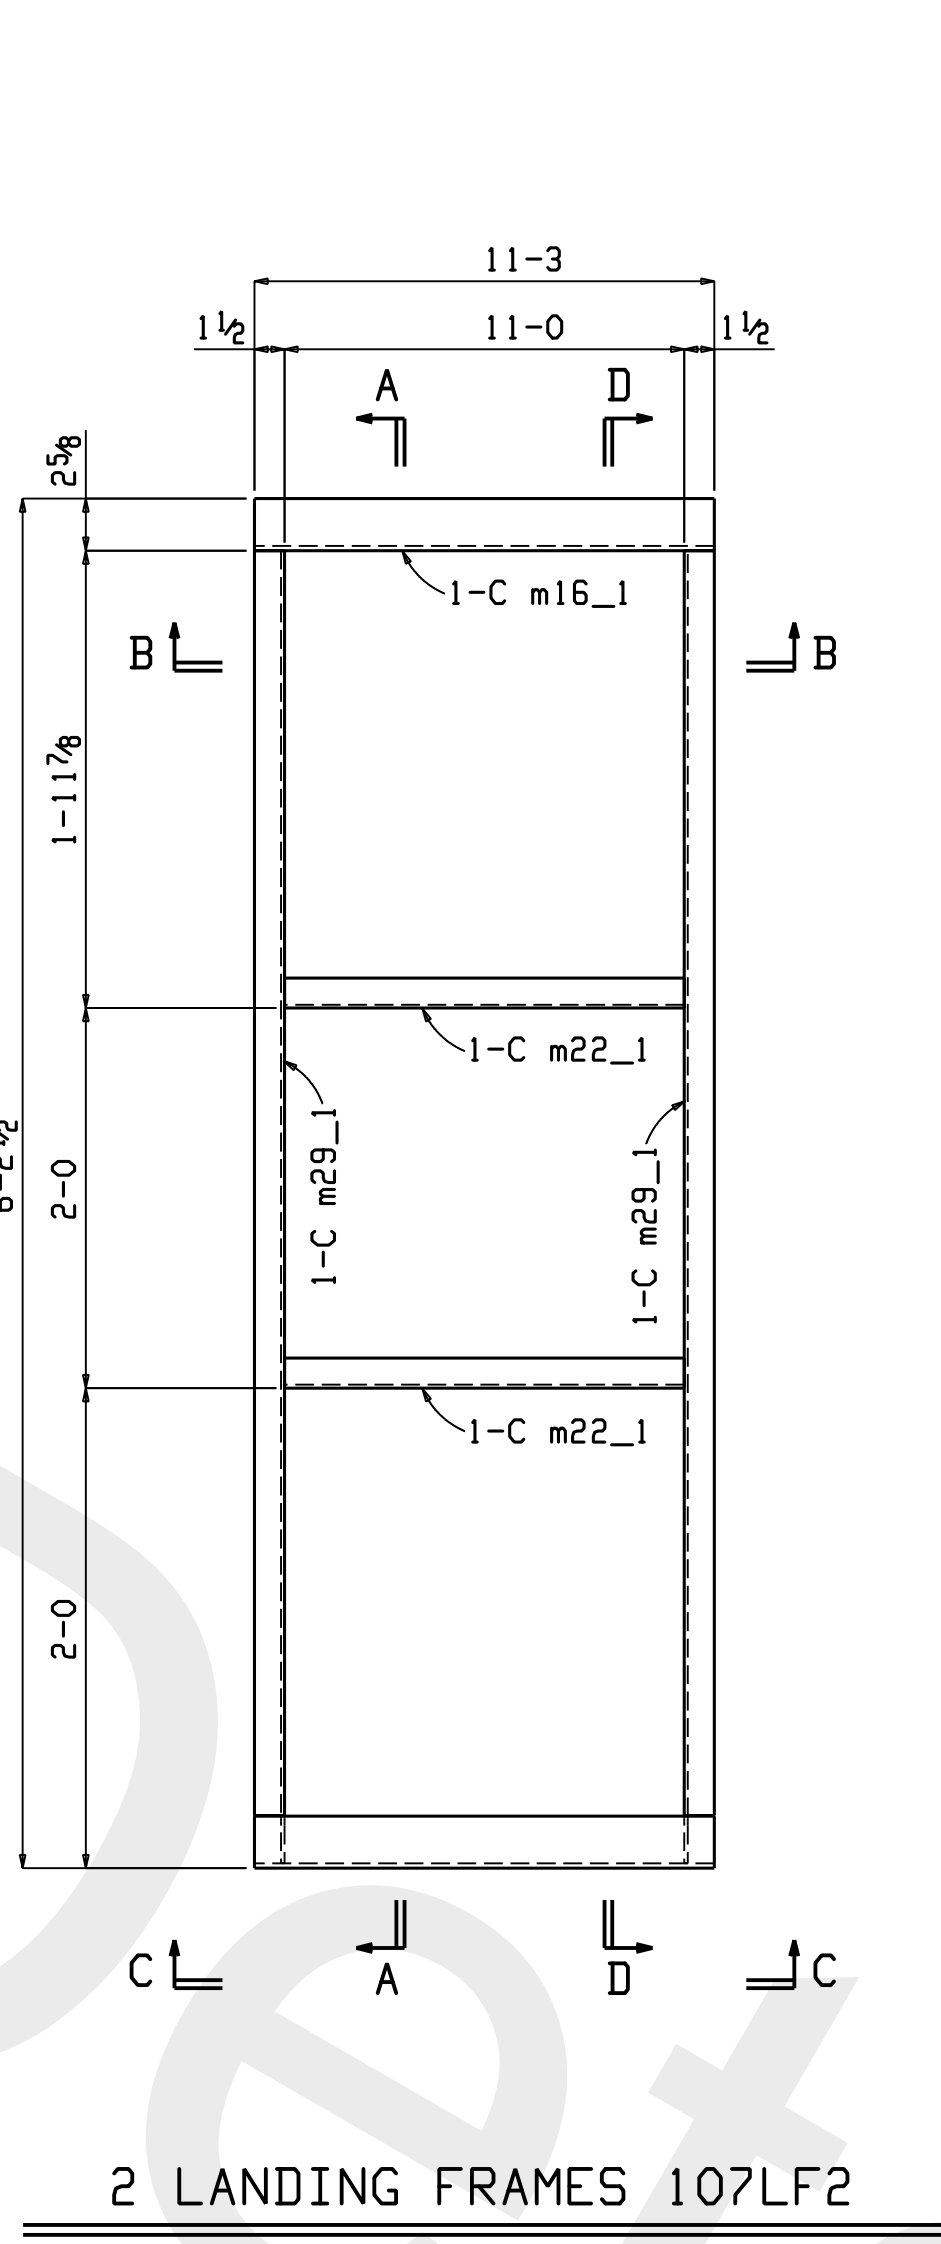[illegible]

			PAINT SSPC-SP2	LOCATION	TALLAHASSEE, FLORIDA	
			ONE S/C	CUSTOMER	HOOPER CONSTRUCTION	
			STD PRIMER			
			NO.	FOR	DATE	
			1	APP	2-20	
				APP		
				SHP		
				FLD		
				ERC		
REV.	DATE	DESCRIPTION		JOB NO.	7285-11	SHEET NO. 107

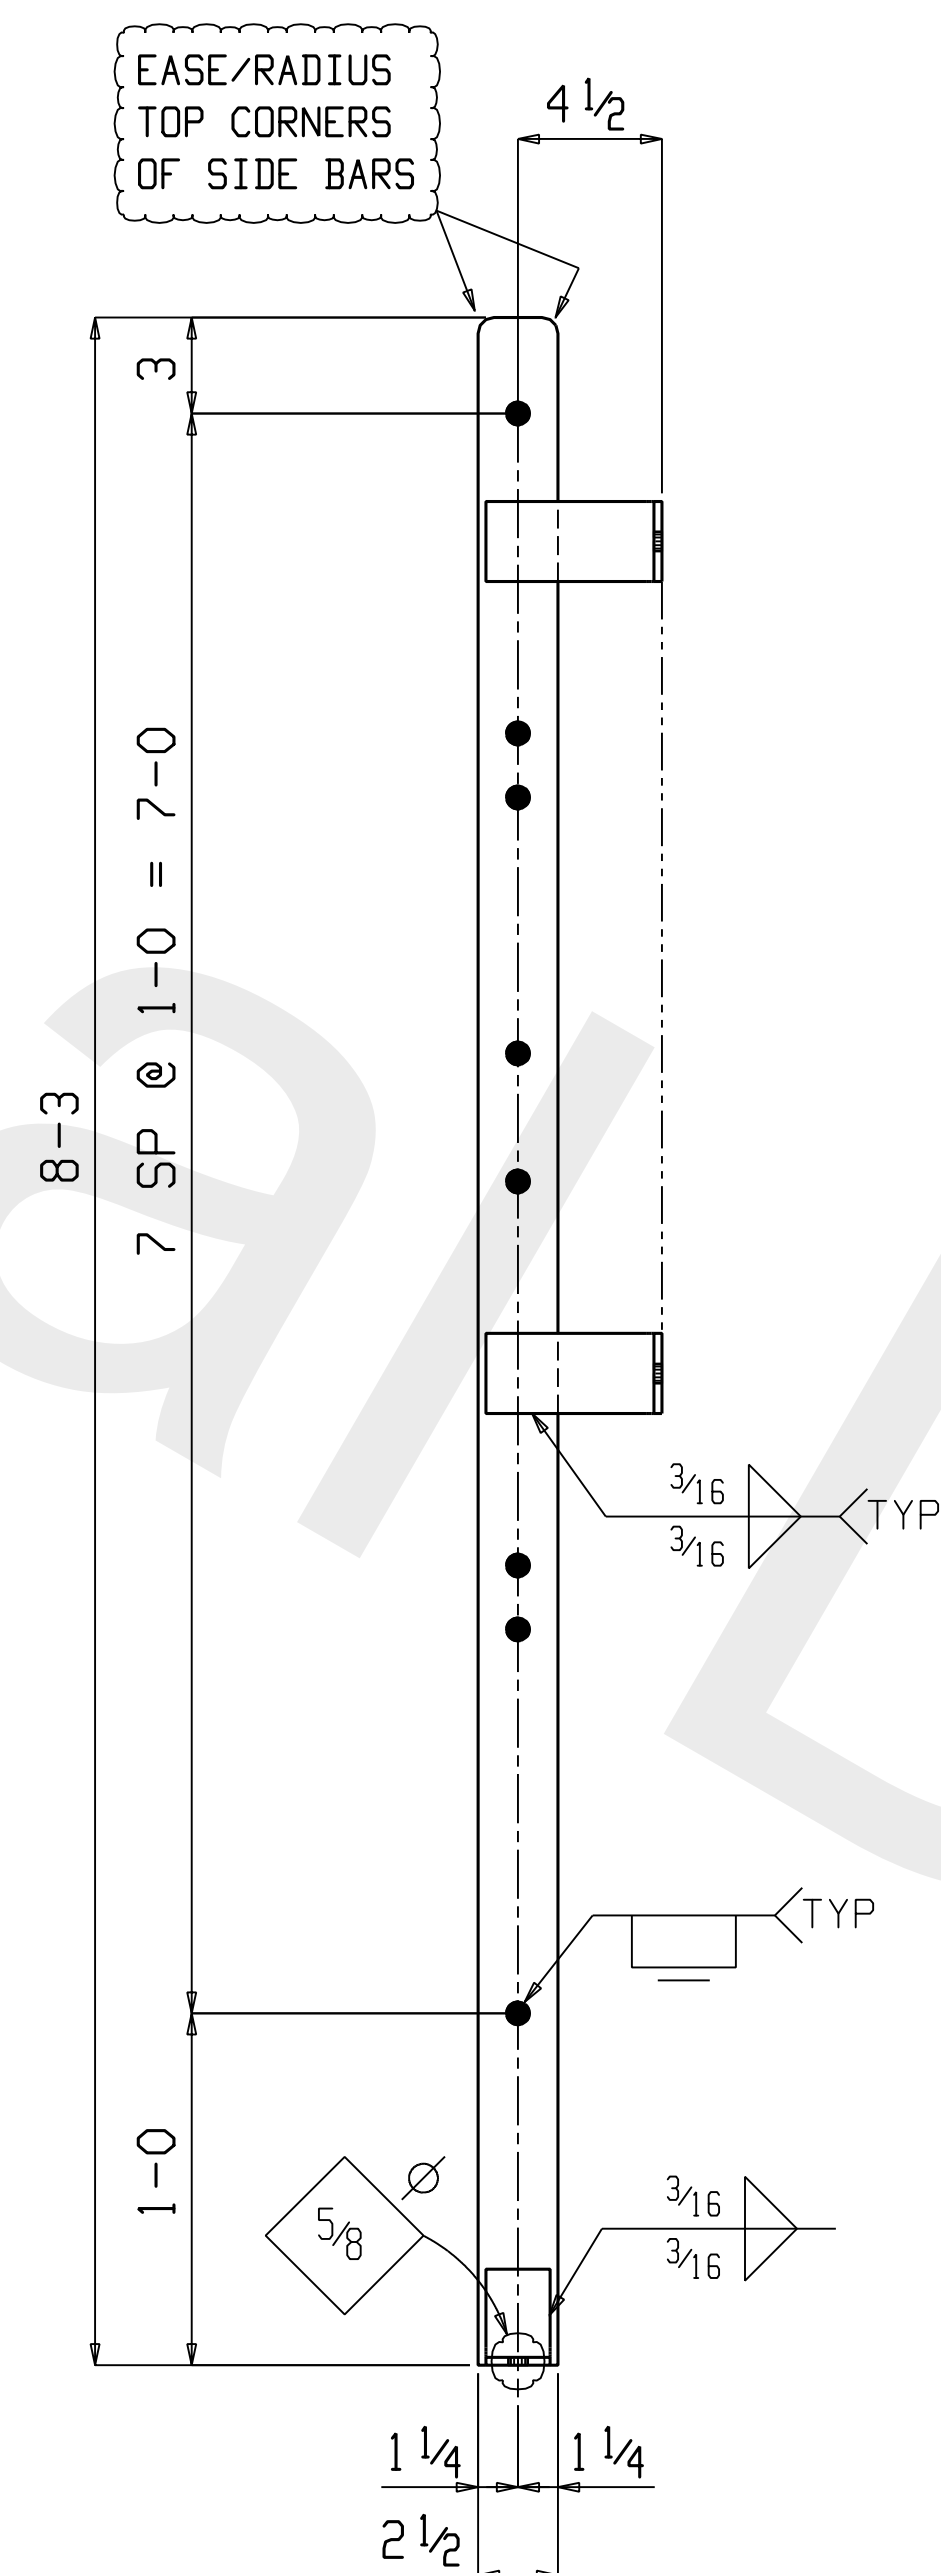

DETAIL OF a3_1

DETAIL OF p16_1

Total weight : 154

STAMPS ONLY



610 US 301 SOUTH
PHONE (904)-289-7471

JACKSONVILLE, FL 32234
FAX (904)-289-9430

HOLES 13/16 Ø UOM
WELD E70 series LH
PAINT SSPC-SP2
ONE S/C
STD PRIMER

DWG. OF	ELEVATOR PIT LADDERS
JOB	MADISON STREET PROJECT
	BUILDING "A"
LOCATION	TALLAHASSEE, FLORIDA
CUSTOMER	HOOPER CONSTRUCTION

NO.	FOR	DATE
1	APP	2-20
	APP	
	SHP	
	FLD	
	FRC	

ARCH/ENGR URBAN STREET DEVELOPMENT

DRAWN BY	MC	CHECKED BY
DATE	2-2012	DATE

JOB NO. 7285-11	SHEET NO. 116
-----------------	---------------

REV.	DATE	DESCRIPTION